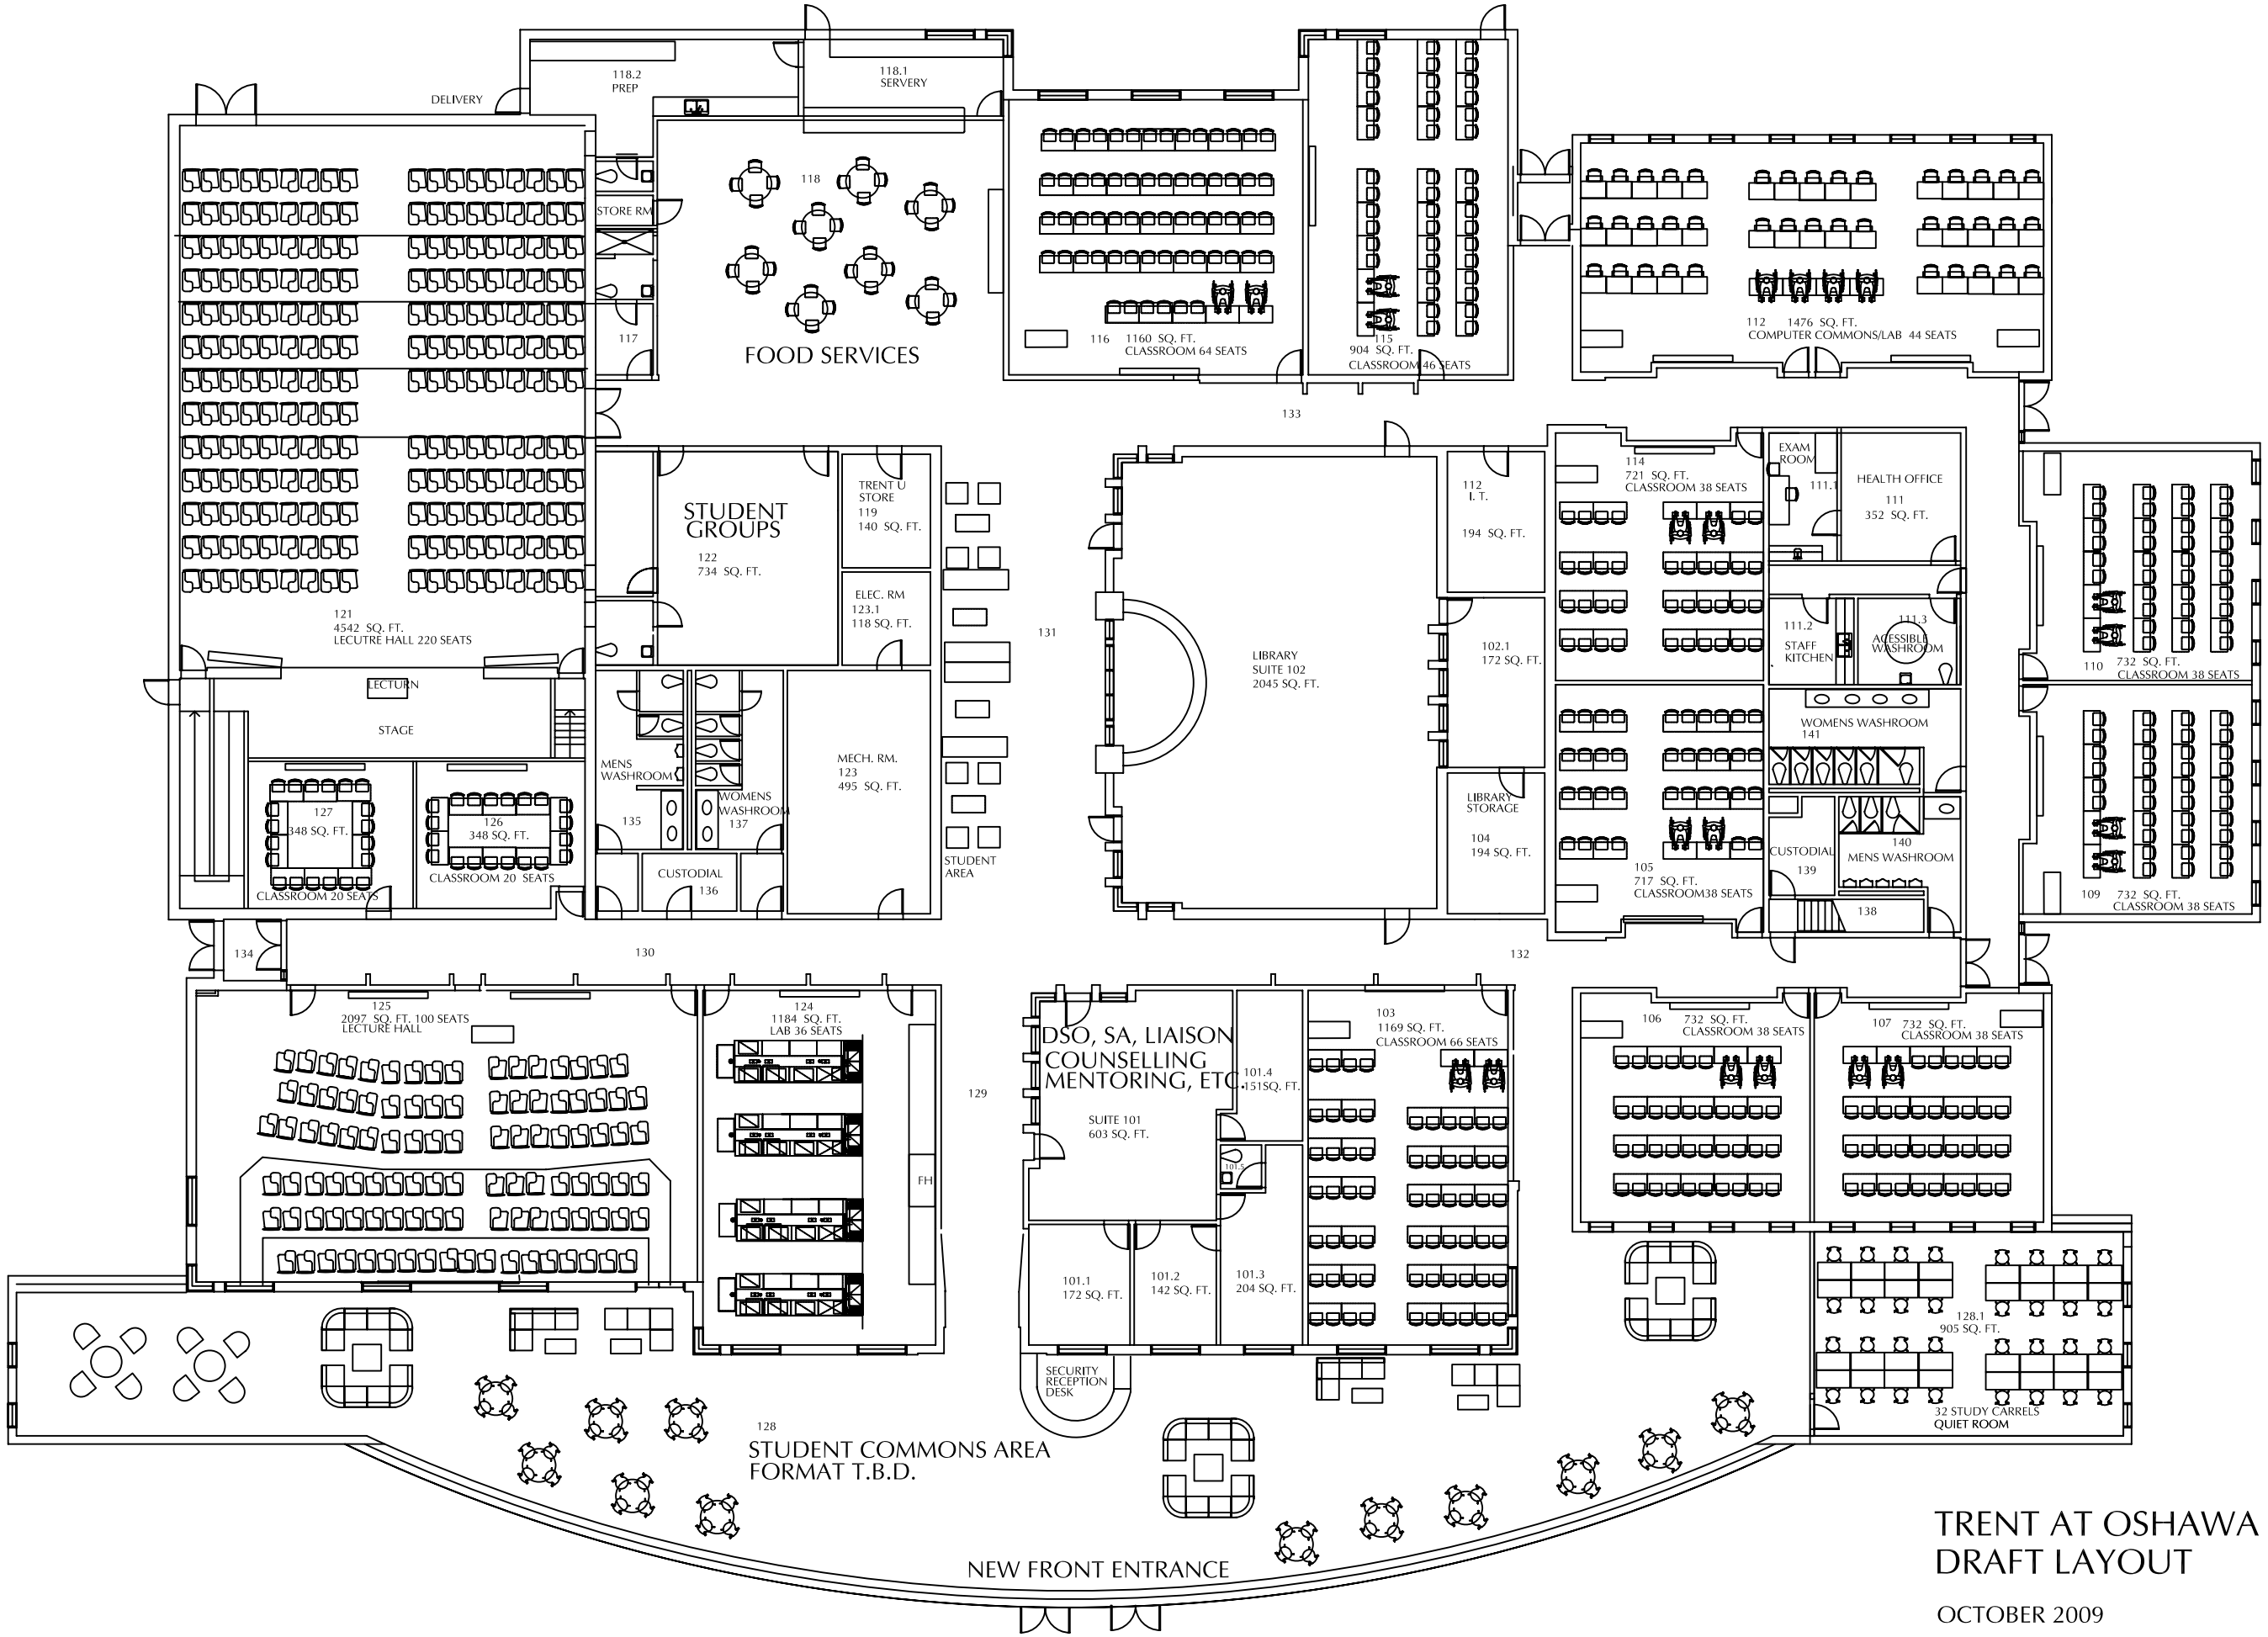

TRENT AT OSHAWA
DRAFT LAYOUT

OCTOBER 2009